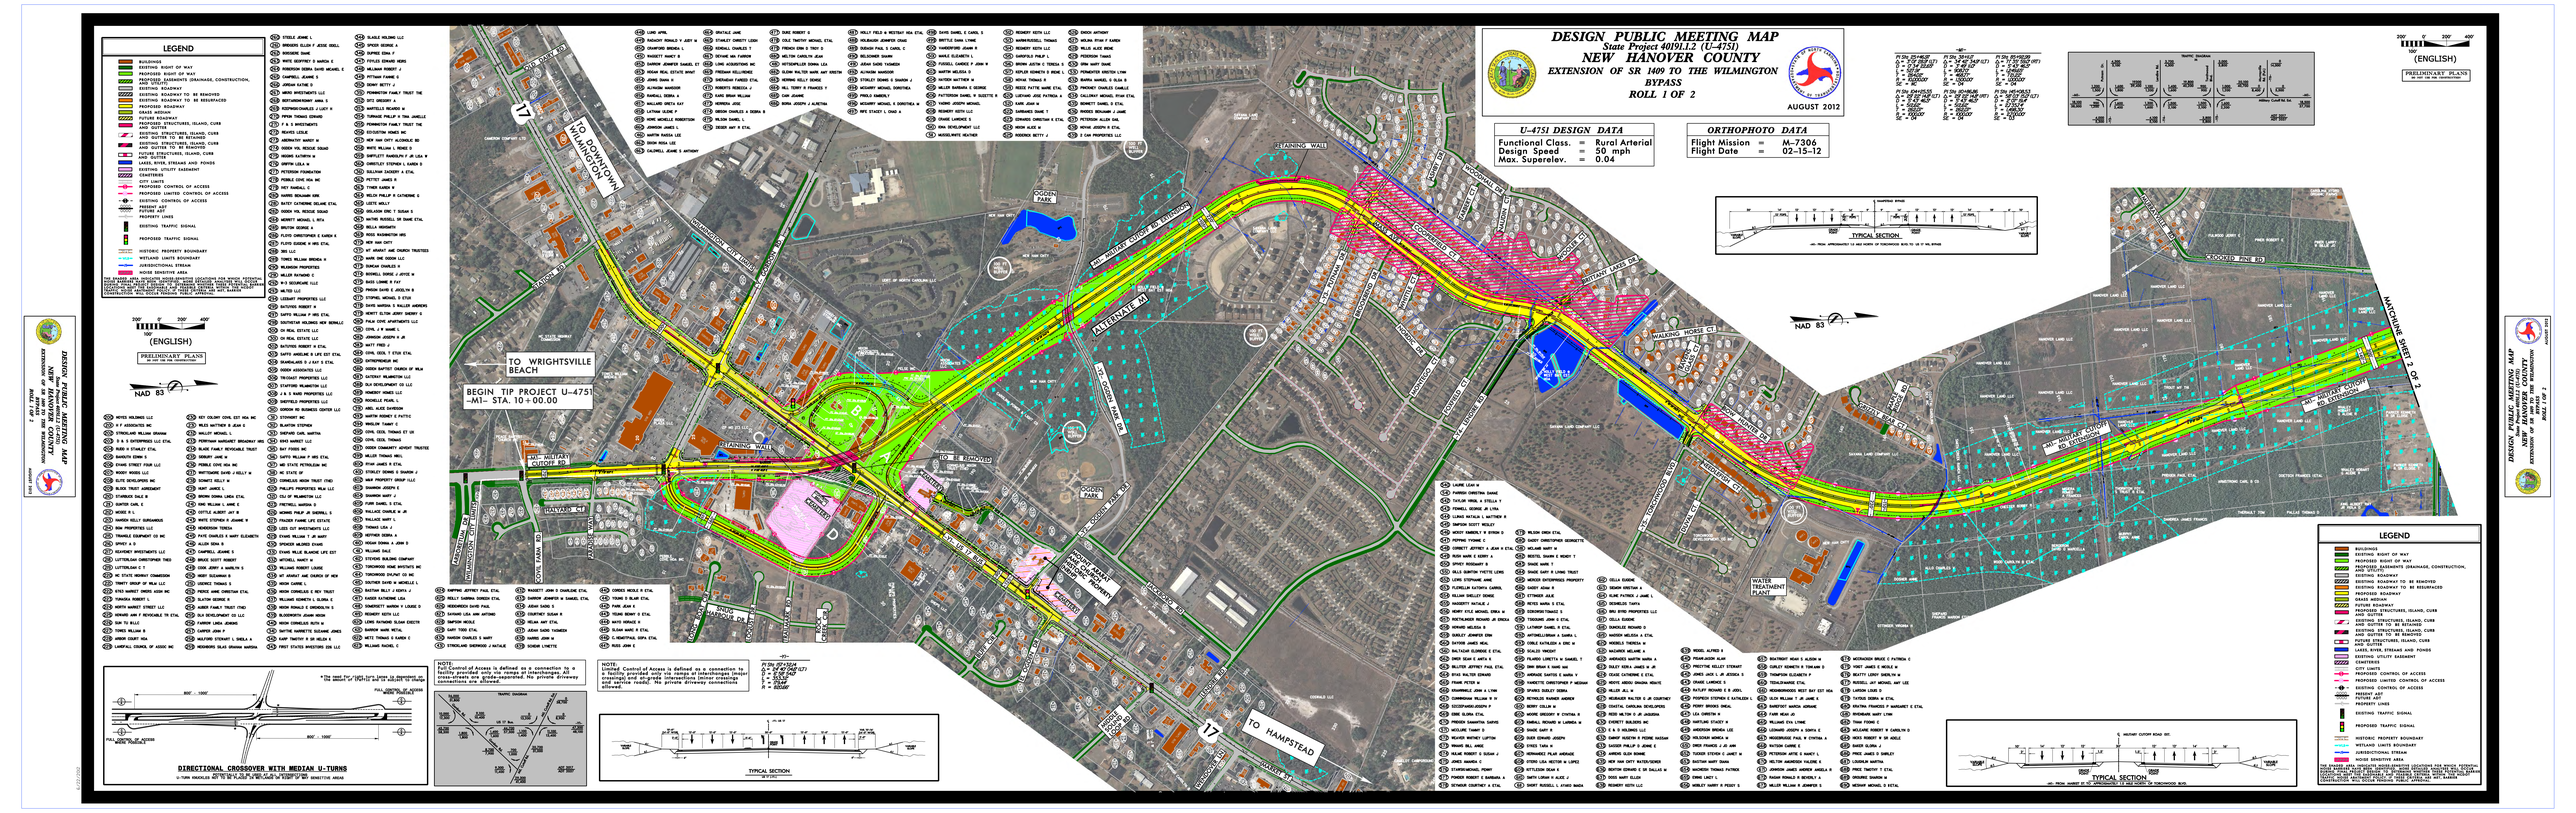
DESIGN PUBLIC MEETING MAP
State Project 40191.1.2 (U-4751)
NEW HANOVER COUNTY
EXTENSION OF SR 1409 TO THE WILMINGTON BYPASS
ROLL 1 OF 2
AUGUST 2012
U-4751 DESIGN DATA
Functional Class. = Rural Arterial
Design Spee. = 50 mph
Max. Superelev. = 0.04
ORTHOPHOTO DATA
Flight Mission = M-7306
Flight Date = 02-15-12
LEGEND
BUILDINGS
EXISTING RIGHT OF WAY
PROPOSED RIGHT OF WAY
PROPOSED EASEMENTS (DRAINAGE, CONSTRUCTION, AND UTILITY)
EXISTING ROADWAY
EXISTING ROADWAY TO BE REMOVED
EXISTING ROADWAY TO BE RESURFACED
PROPOSED ROADWAY
GRADE MEDIAN
FUTURE ROADWAY
PROPOSED STRUCTURES, ISLAND, CURB AND GUTTER
EXISTING STRUCTURES, ISLAND, CURB AND GUTTER TO BE REMOVED
EXISTING STRUCTURES, ISLAND, CURB AND GUTTER TO REMAIN
FUTURE STRUCTURES, ISLAND, CURB AND GUTTER
LAKES, RIVER, STREAMS AND PONDS
EXISTING UTILITY EASEMENT
CEMETERIES
CITY LIMITS
PROPOSED CONTROL OF ACCESS
PROPOSED LIMITED CONTROL OF ACCESS
EXISTING CONTROL OF ACCESS
PROPERTY LINES
EXISTING TRAFFIC SIGNAL
PROPOSED TRAFFIC SIGNAL
HISTORIC PROPERTY BOUNDARY
WETLAND LIMITS BOUNDARY
JURISDICTIONAL STREAM
NOISE SENSITIVE AREA
THE SHADED AREAS INDICATE GENERALIZED LOCATIONS FOR NOISE POTENTIAL IMPACTS. THESE AREAS ARE BASED ON NOISE MODELING PERFORMED FOR THE PROJECT. THE ACTUAL LOCATIONS OF NOISE BARRIERS WILL BE DETERMINED DURING THE FINAL DESIGN PHASE OF THE PROJECT. ALL NOISE BARRIERS CONSIDERED FOR CONSTRUCTION WILL REQUIRE PUBLIC APPROVAL.
200' 0' 200' 400'
(ENGLISH)
PRELIMINARY PLANS
NOT FOR CONSTRUCTION
NAD 83
TO DOWNTOWN WILMINGTON
TO WRIGHTSVILLE BEACH
BEGIN TIP PROJECT U-4751 -MI- STA. 10+00.00
TO BE REMOVED
TO HAMPSTEAD
ALTERNATE M1
ALTERNATE M2
MILITARY CUTOFF RD
MILITARY CUTOFF RD EXTENSION
MILITARY CUTOFF RD EXTENSION -MI- ROUTE CONTROL